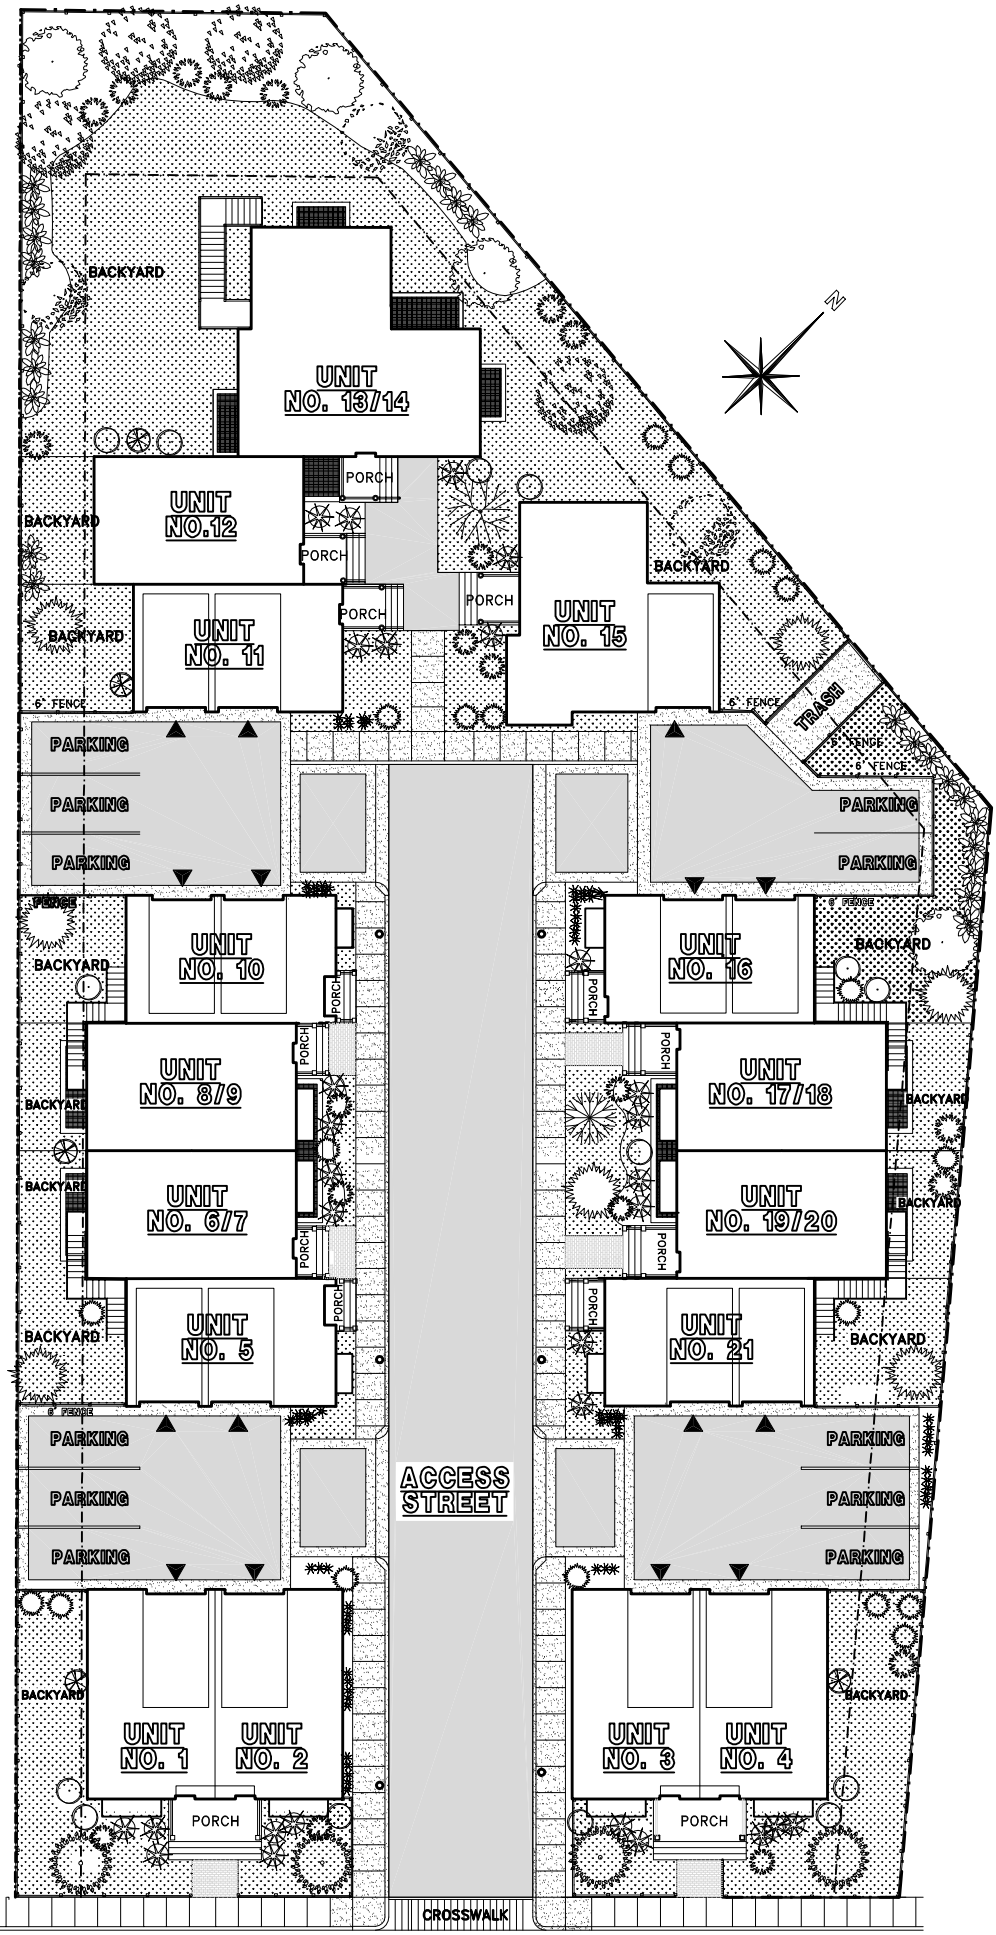

KEY

▶ = GARAGE ACCESS
PORCH = MAIN UNIT ENTRY

SITE LANDSCAPE PLAN

0 10' 20' 40'